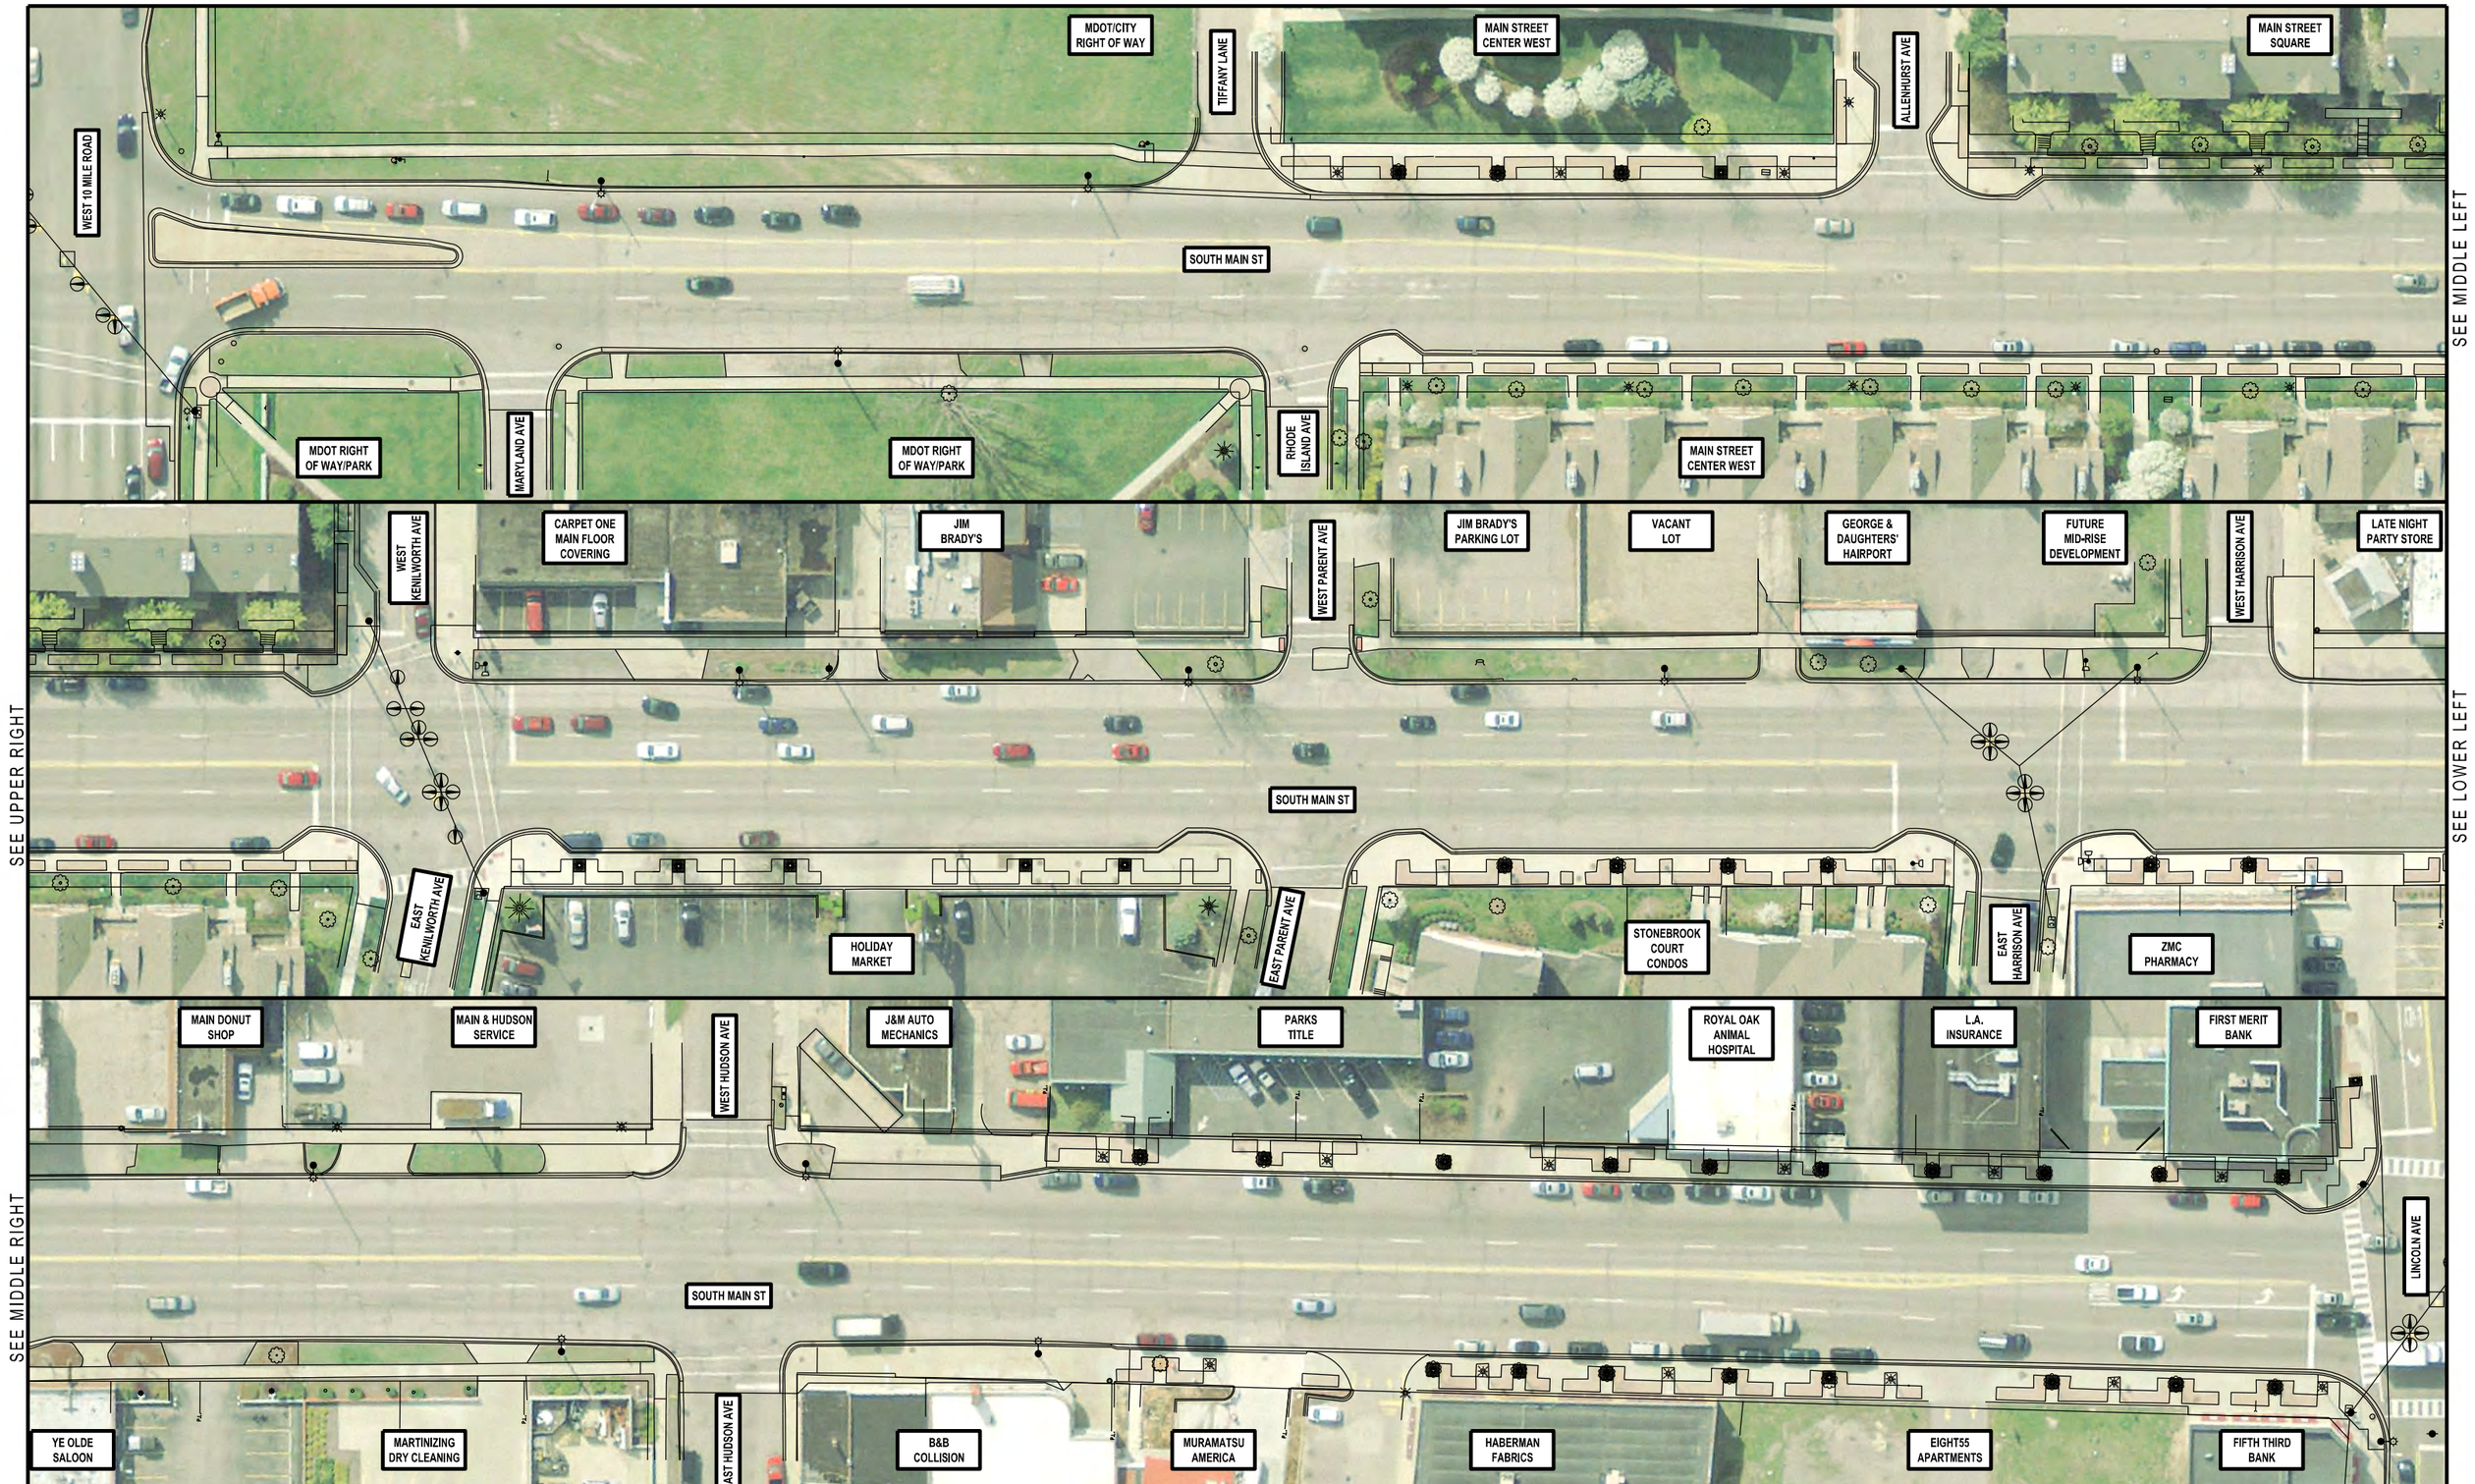

PROJECT NAME

CAP 1610/1611 - SOUTH MAIN STREET

Royal Oak
Life Now Playing

COMMUNITY DEVELOPMENT

SOUTH MAIN STREET EXHIBT - EXISTING CONDITIONS

N

1" = 60'

0 15 30 60

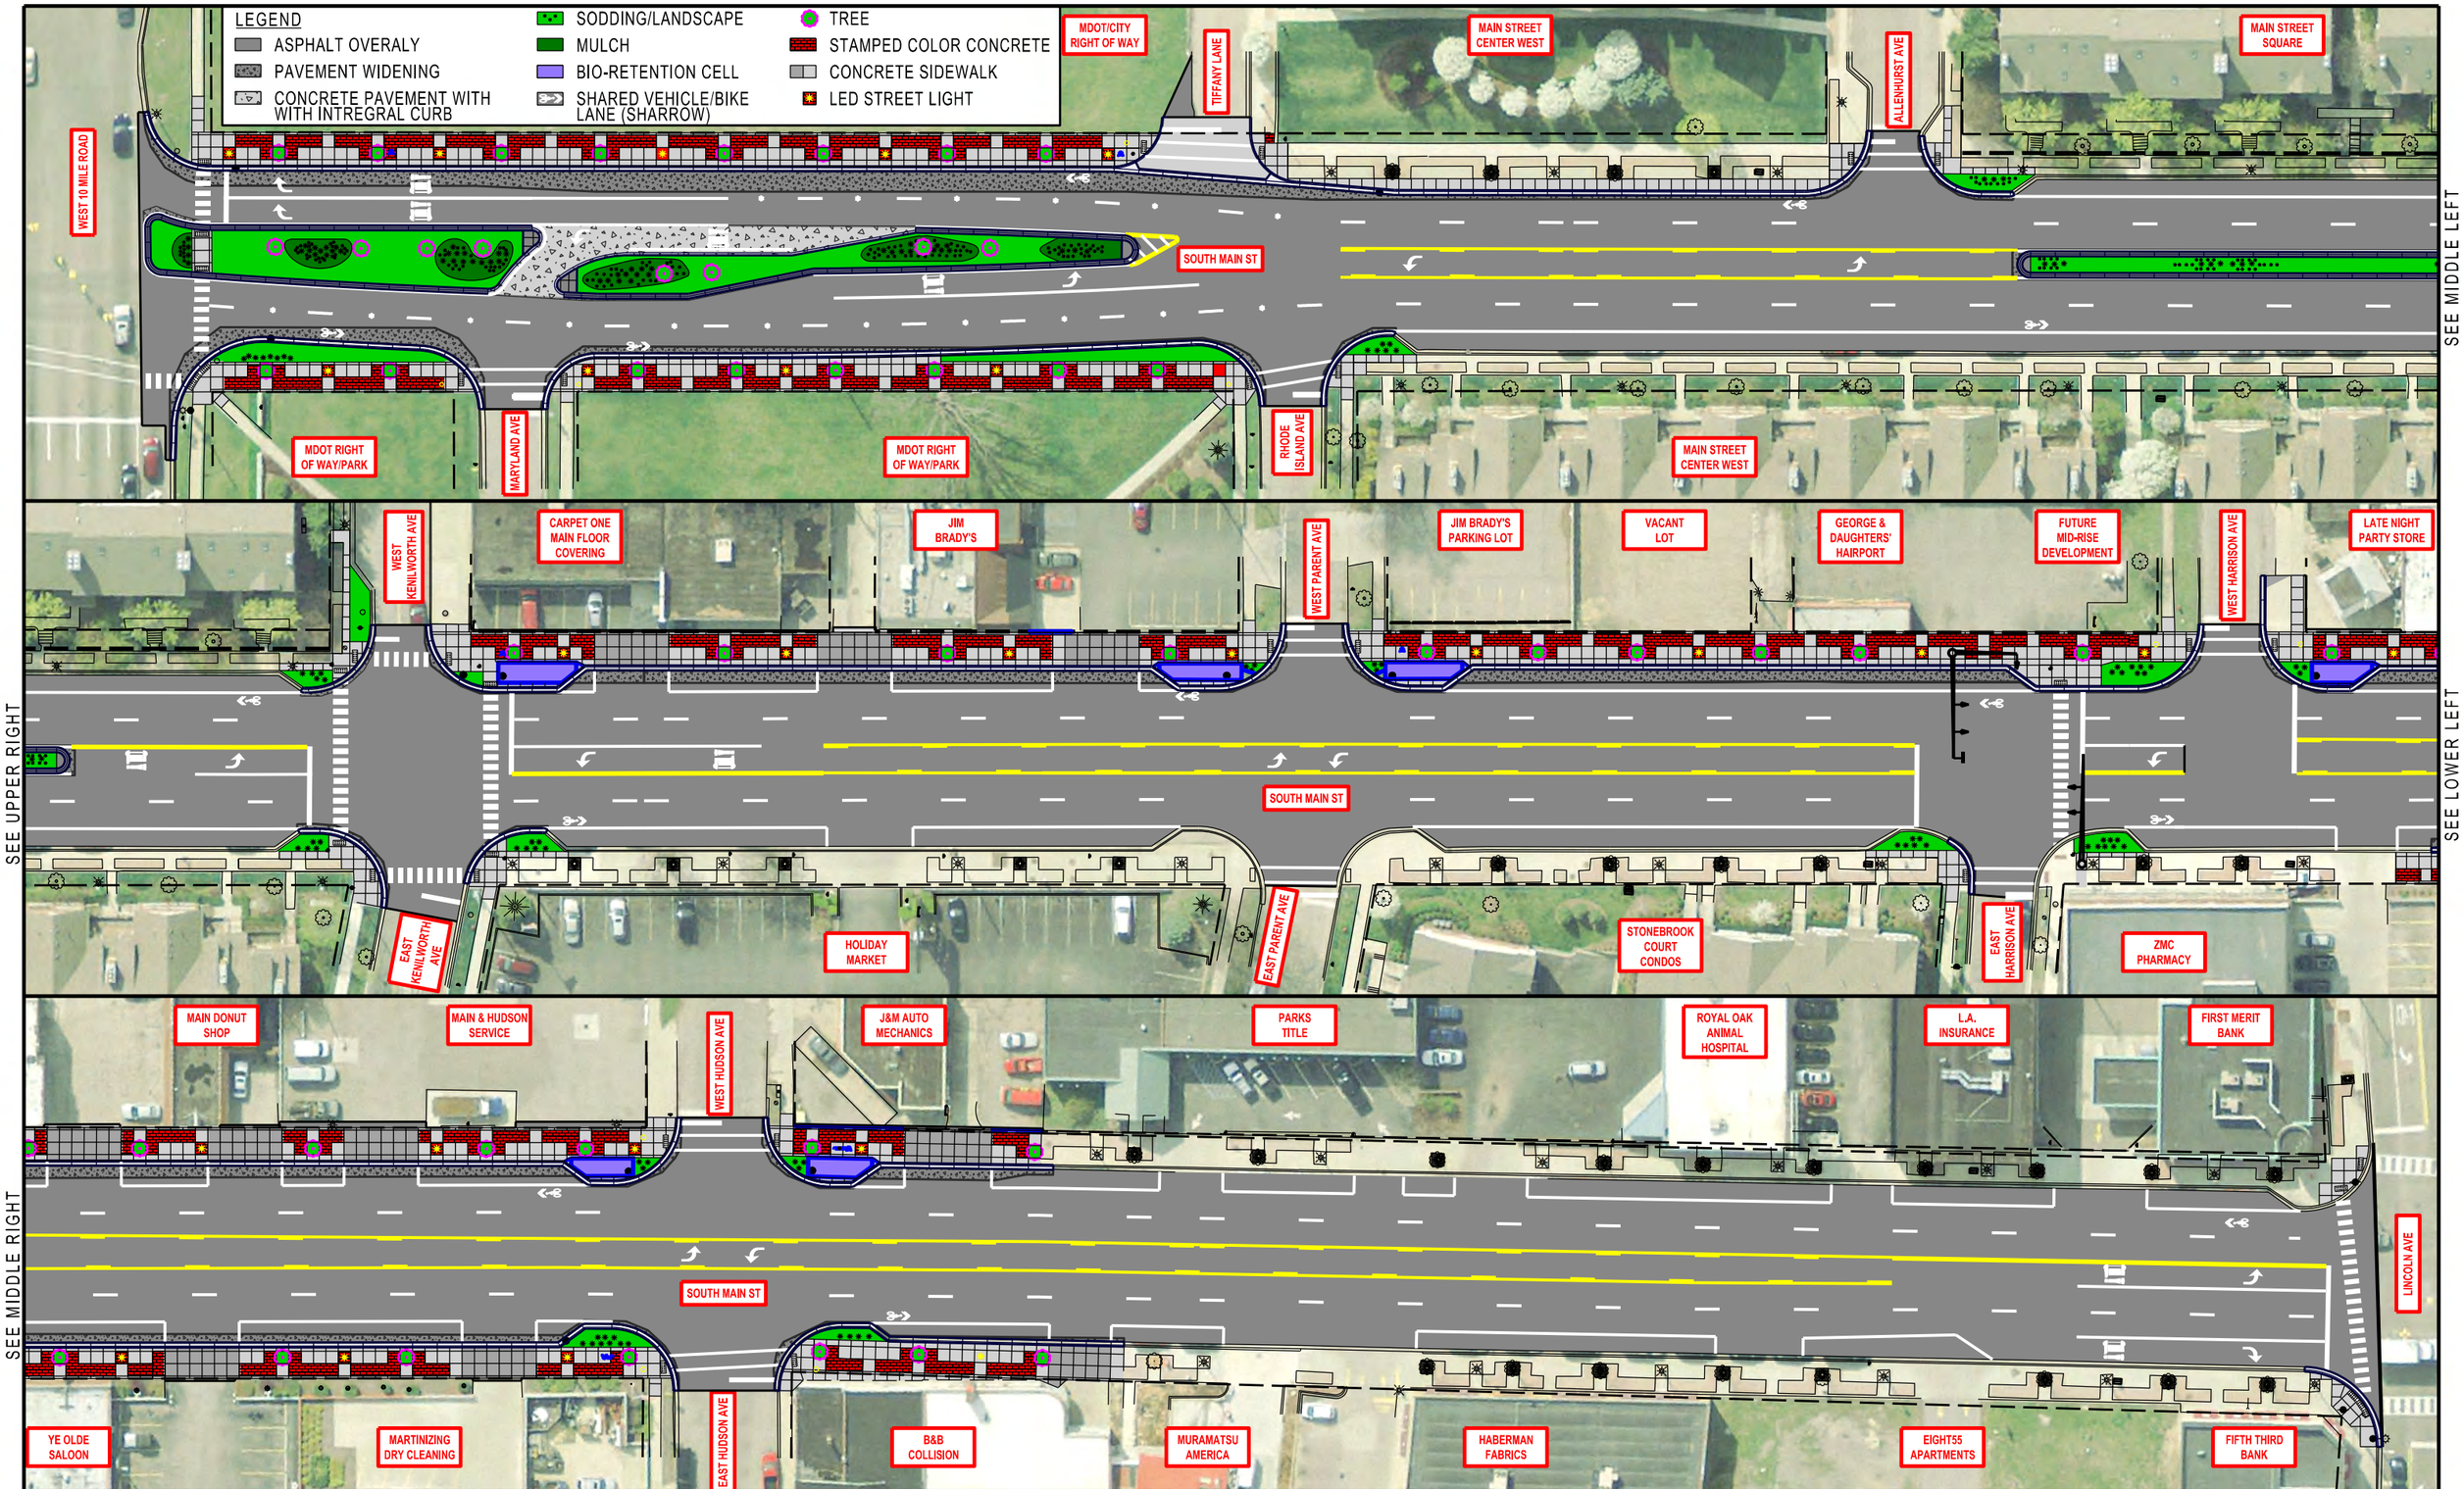

PROJECT NAME

CAP 1610/1611 - SOUTH MAIN STREET

Royal Oak

COMMUNITY DEVELOPMENT

SOUTH MAIN STREET EXHIBT - GENERAL ROADWAY/STREETSCAPE PLAN

N

1" = 60'

0 15 30 60